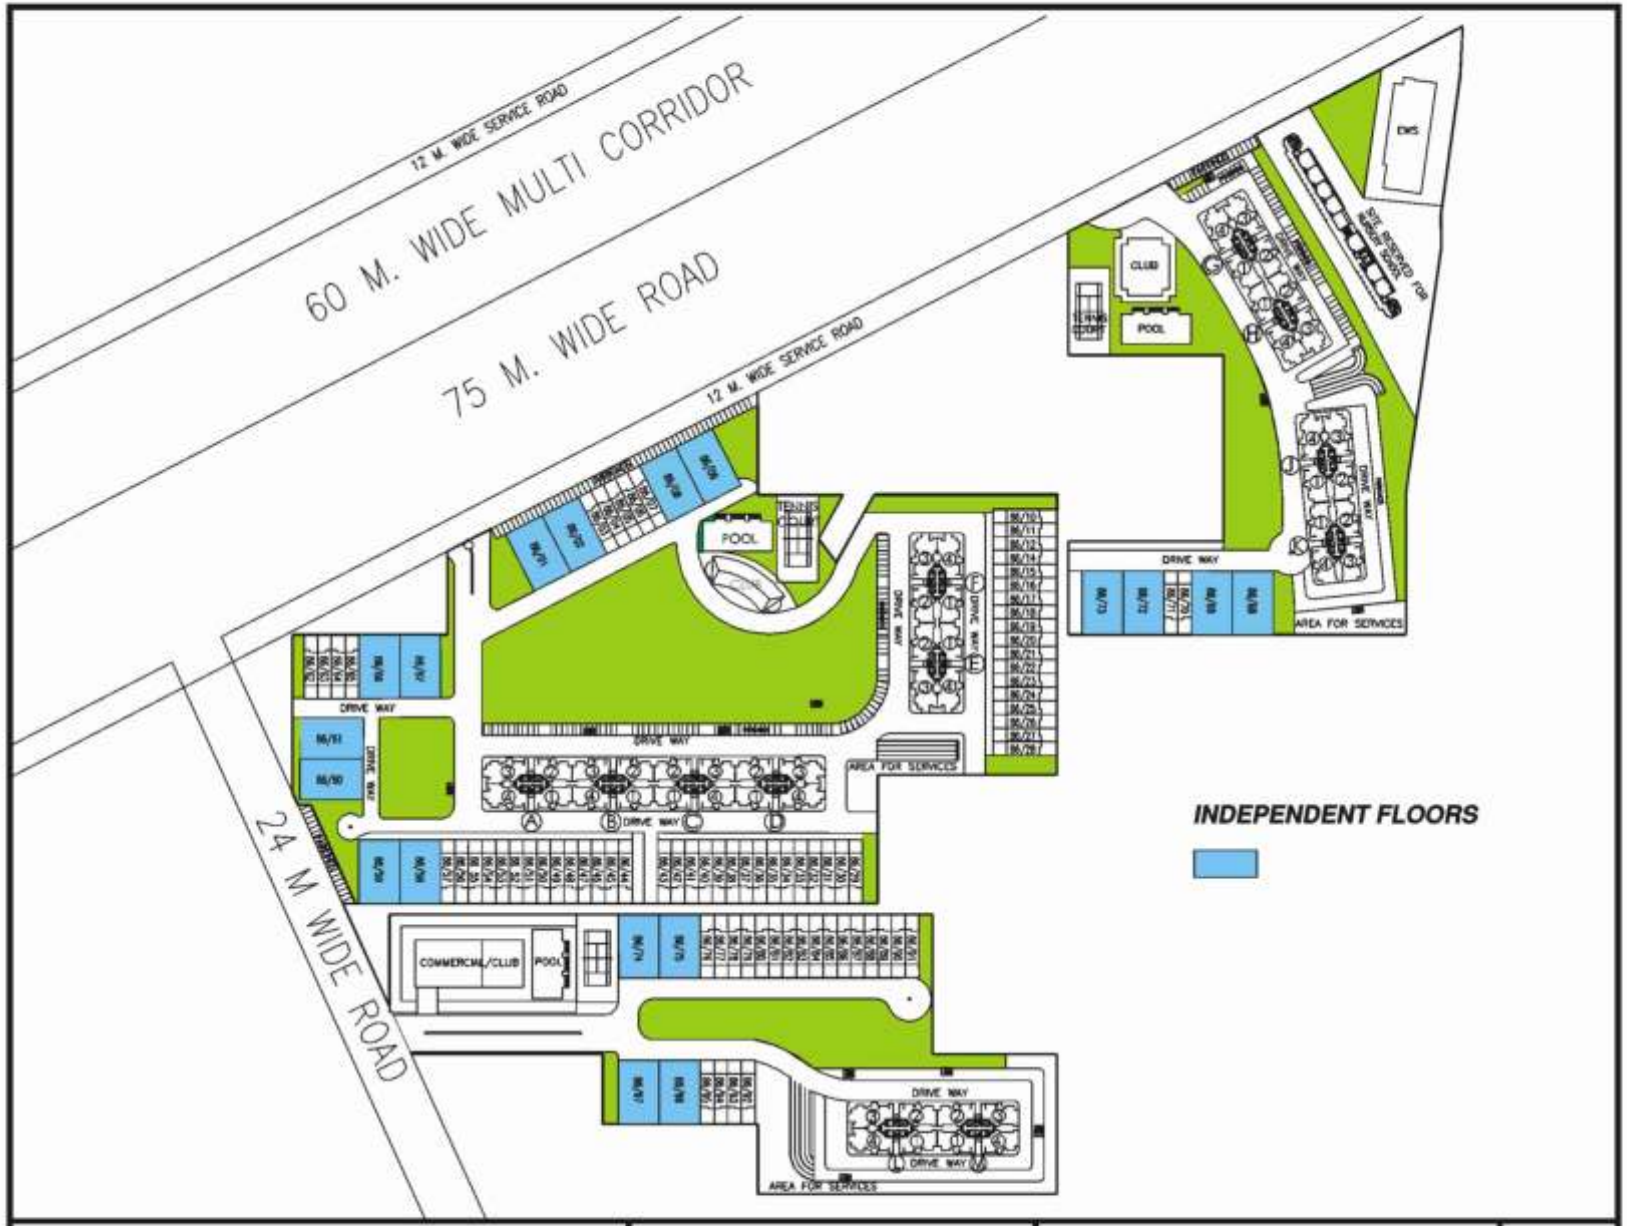
60 M. WIDE MULTI CORRIDOR
75 M. WIDE ROAD
12 M. WIDE SERVICE ROAD
12 M. WIDE SERVICE ROAD
24 M WIDE ROAD
POOL
CLUB
POOL
TENNIS CLUB
DRIVE WAY
AREA FOR SERVICES
COMMERCIAL/CLUB
POOL
INDEPENDENT FLOORS
DLF HOME DEVELOPERS LTD
Project
NEW TOWN HEIGHTS
SECTOR - 86 GURGAON
TENTATIVE SITE PLAN
N